



EDB-OFF-P-2A
LOCATED OFFICE AREA (LEVEL 2, LEVEL
TYPICAL: EDB-OFF-P-2B, EDB-OFF-P-1M

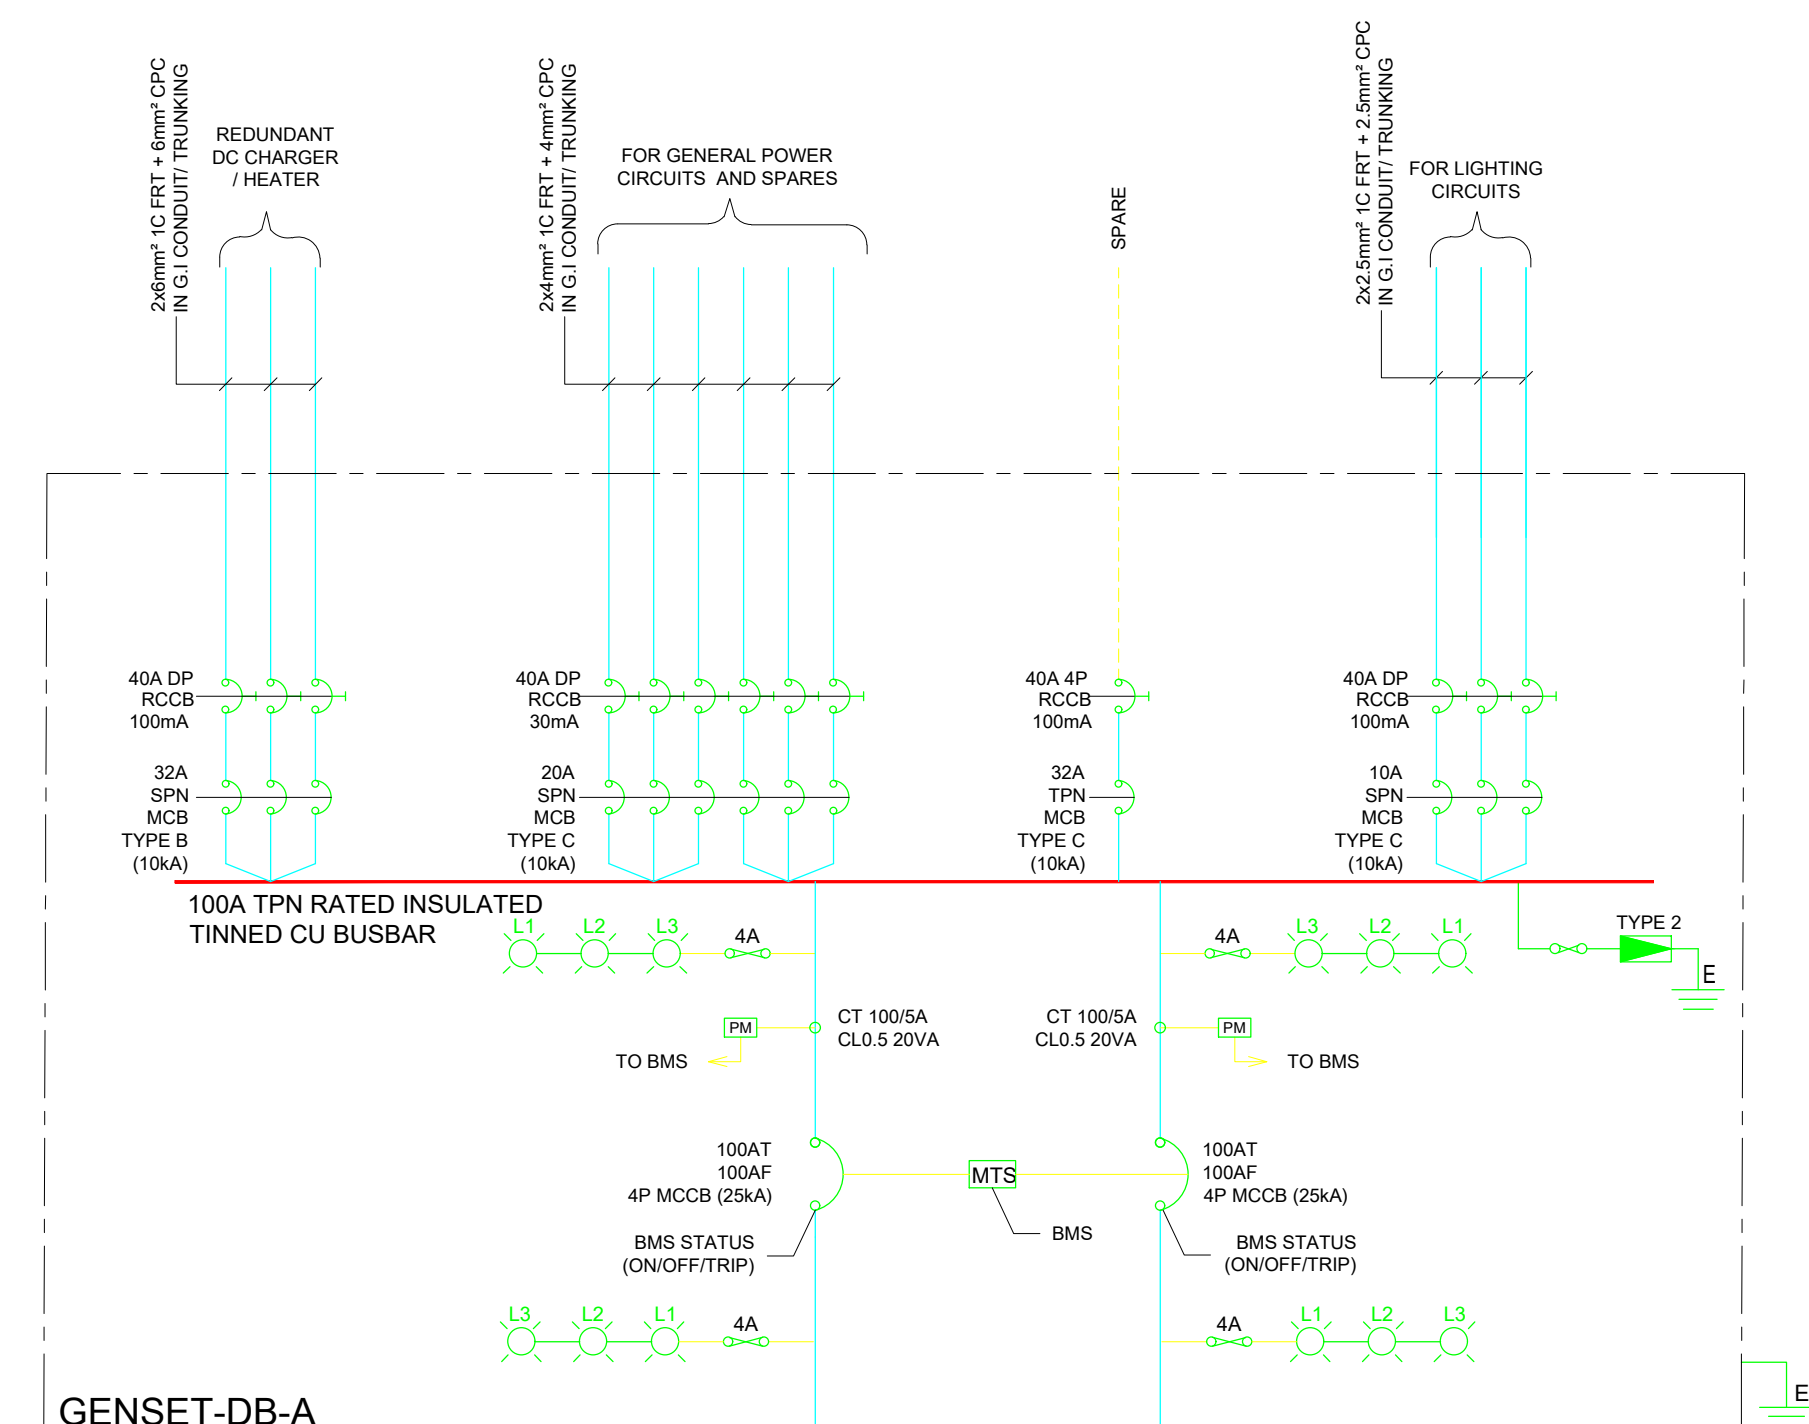

GENSET-DB-A
LOCATED IN GENSET ROOMS
(TYPICAL TO ALL GENSET-DBs)

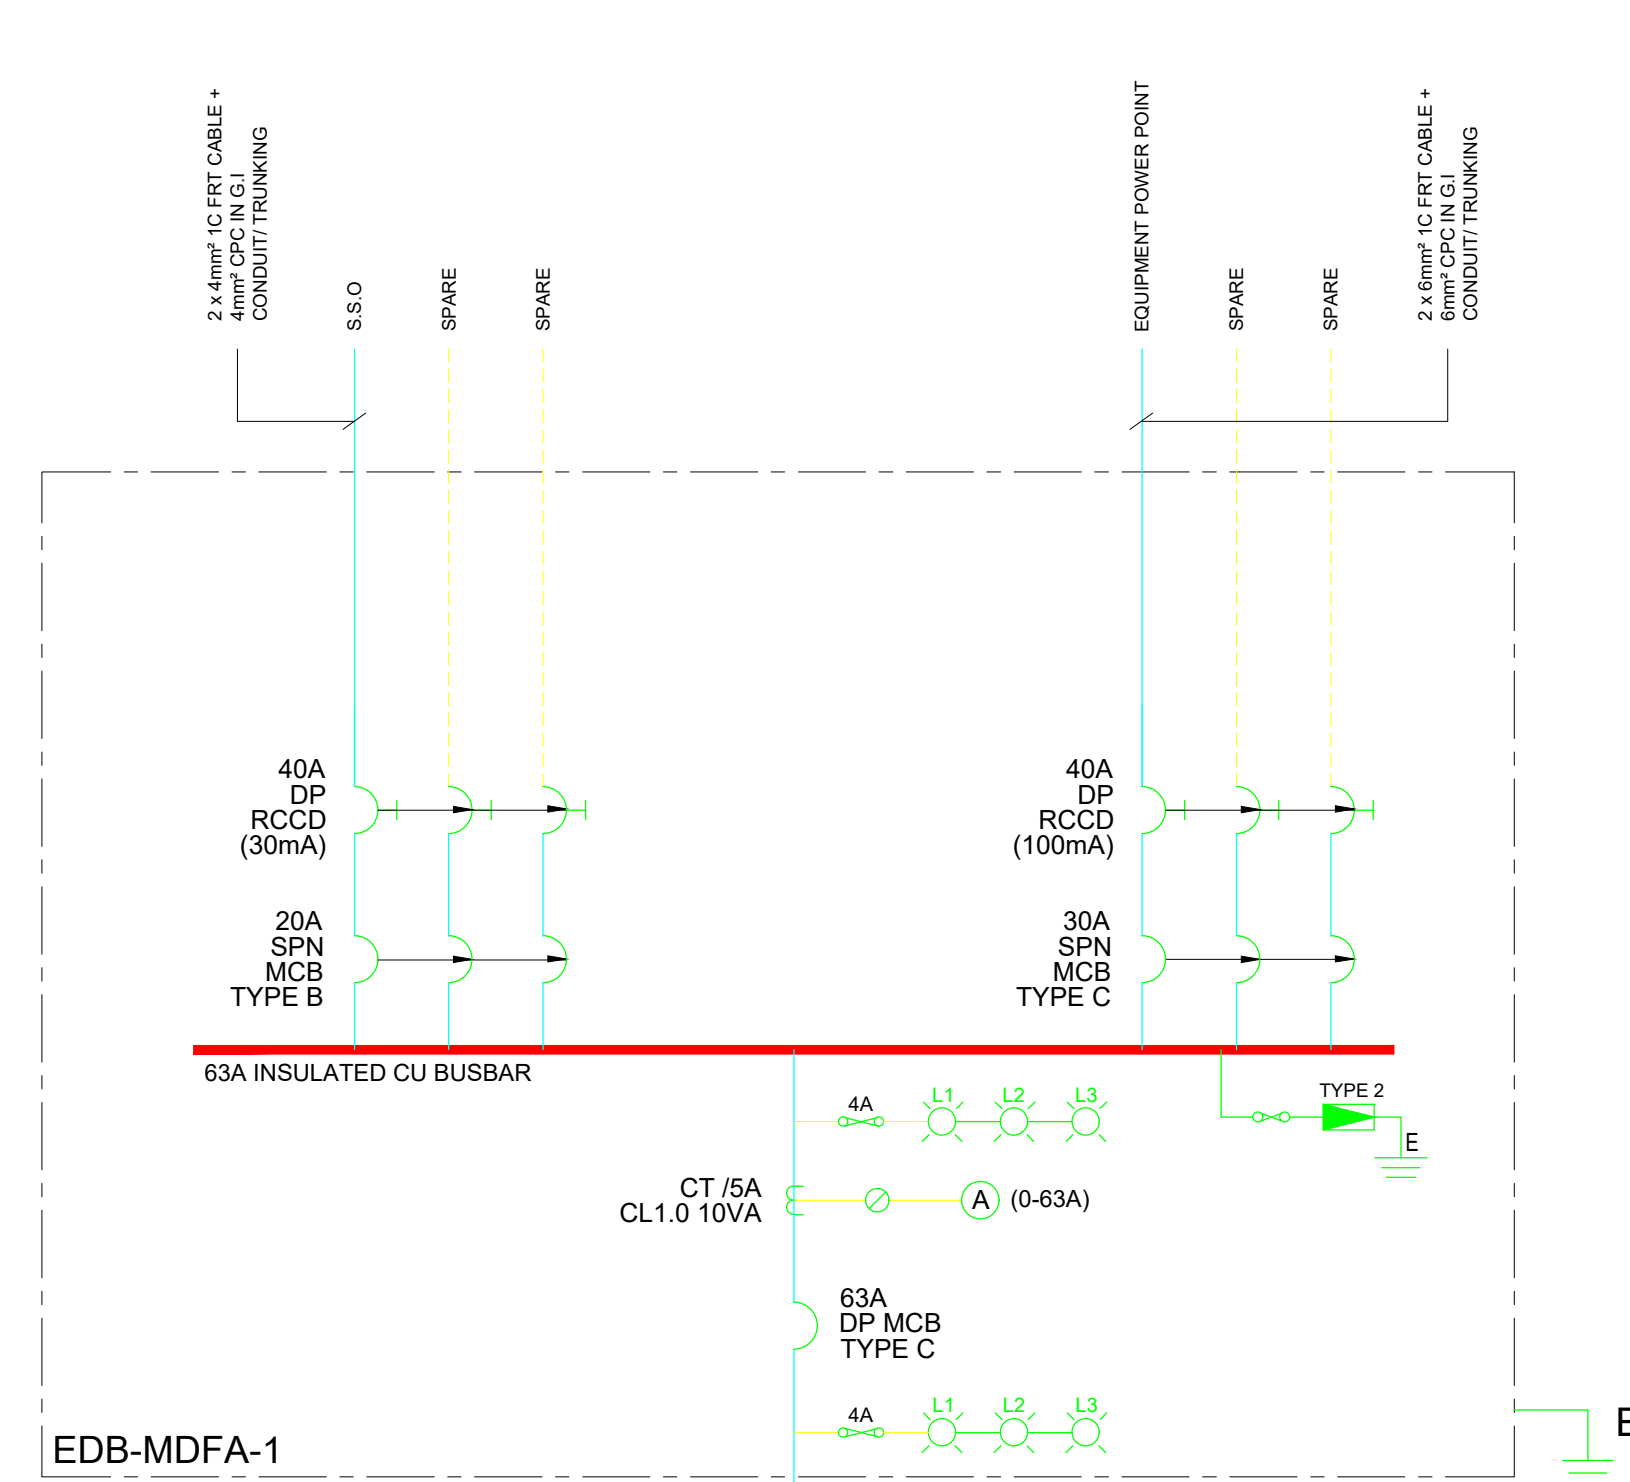

EDB-MDFA-1

